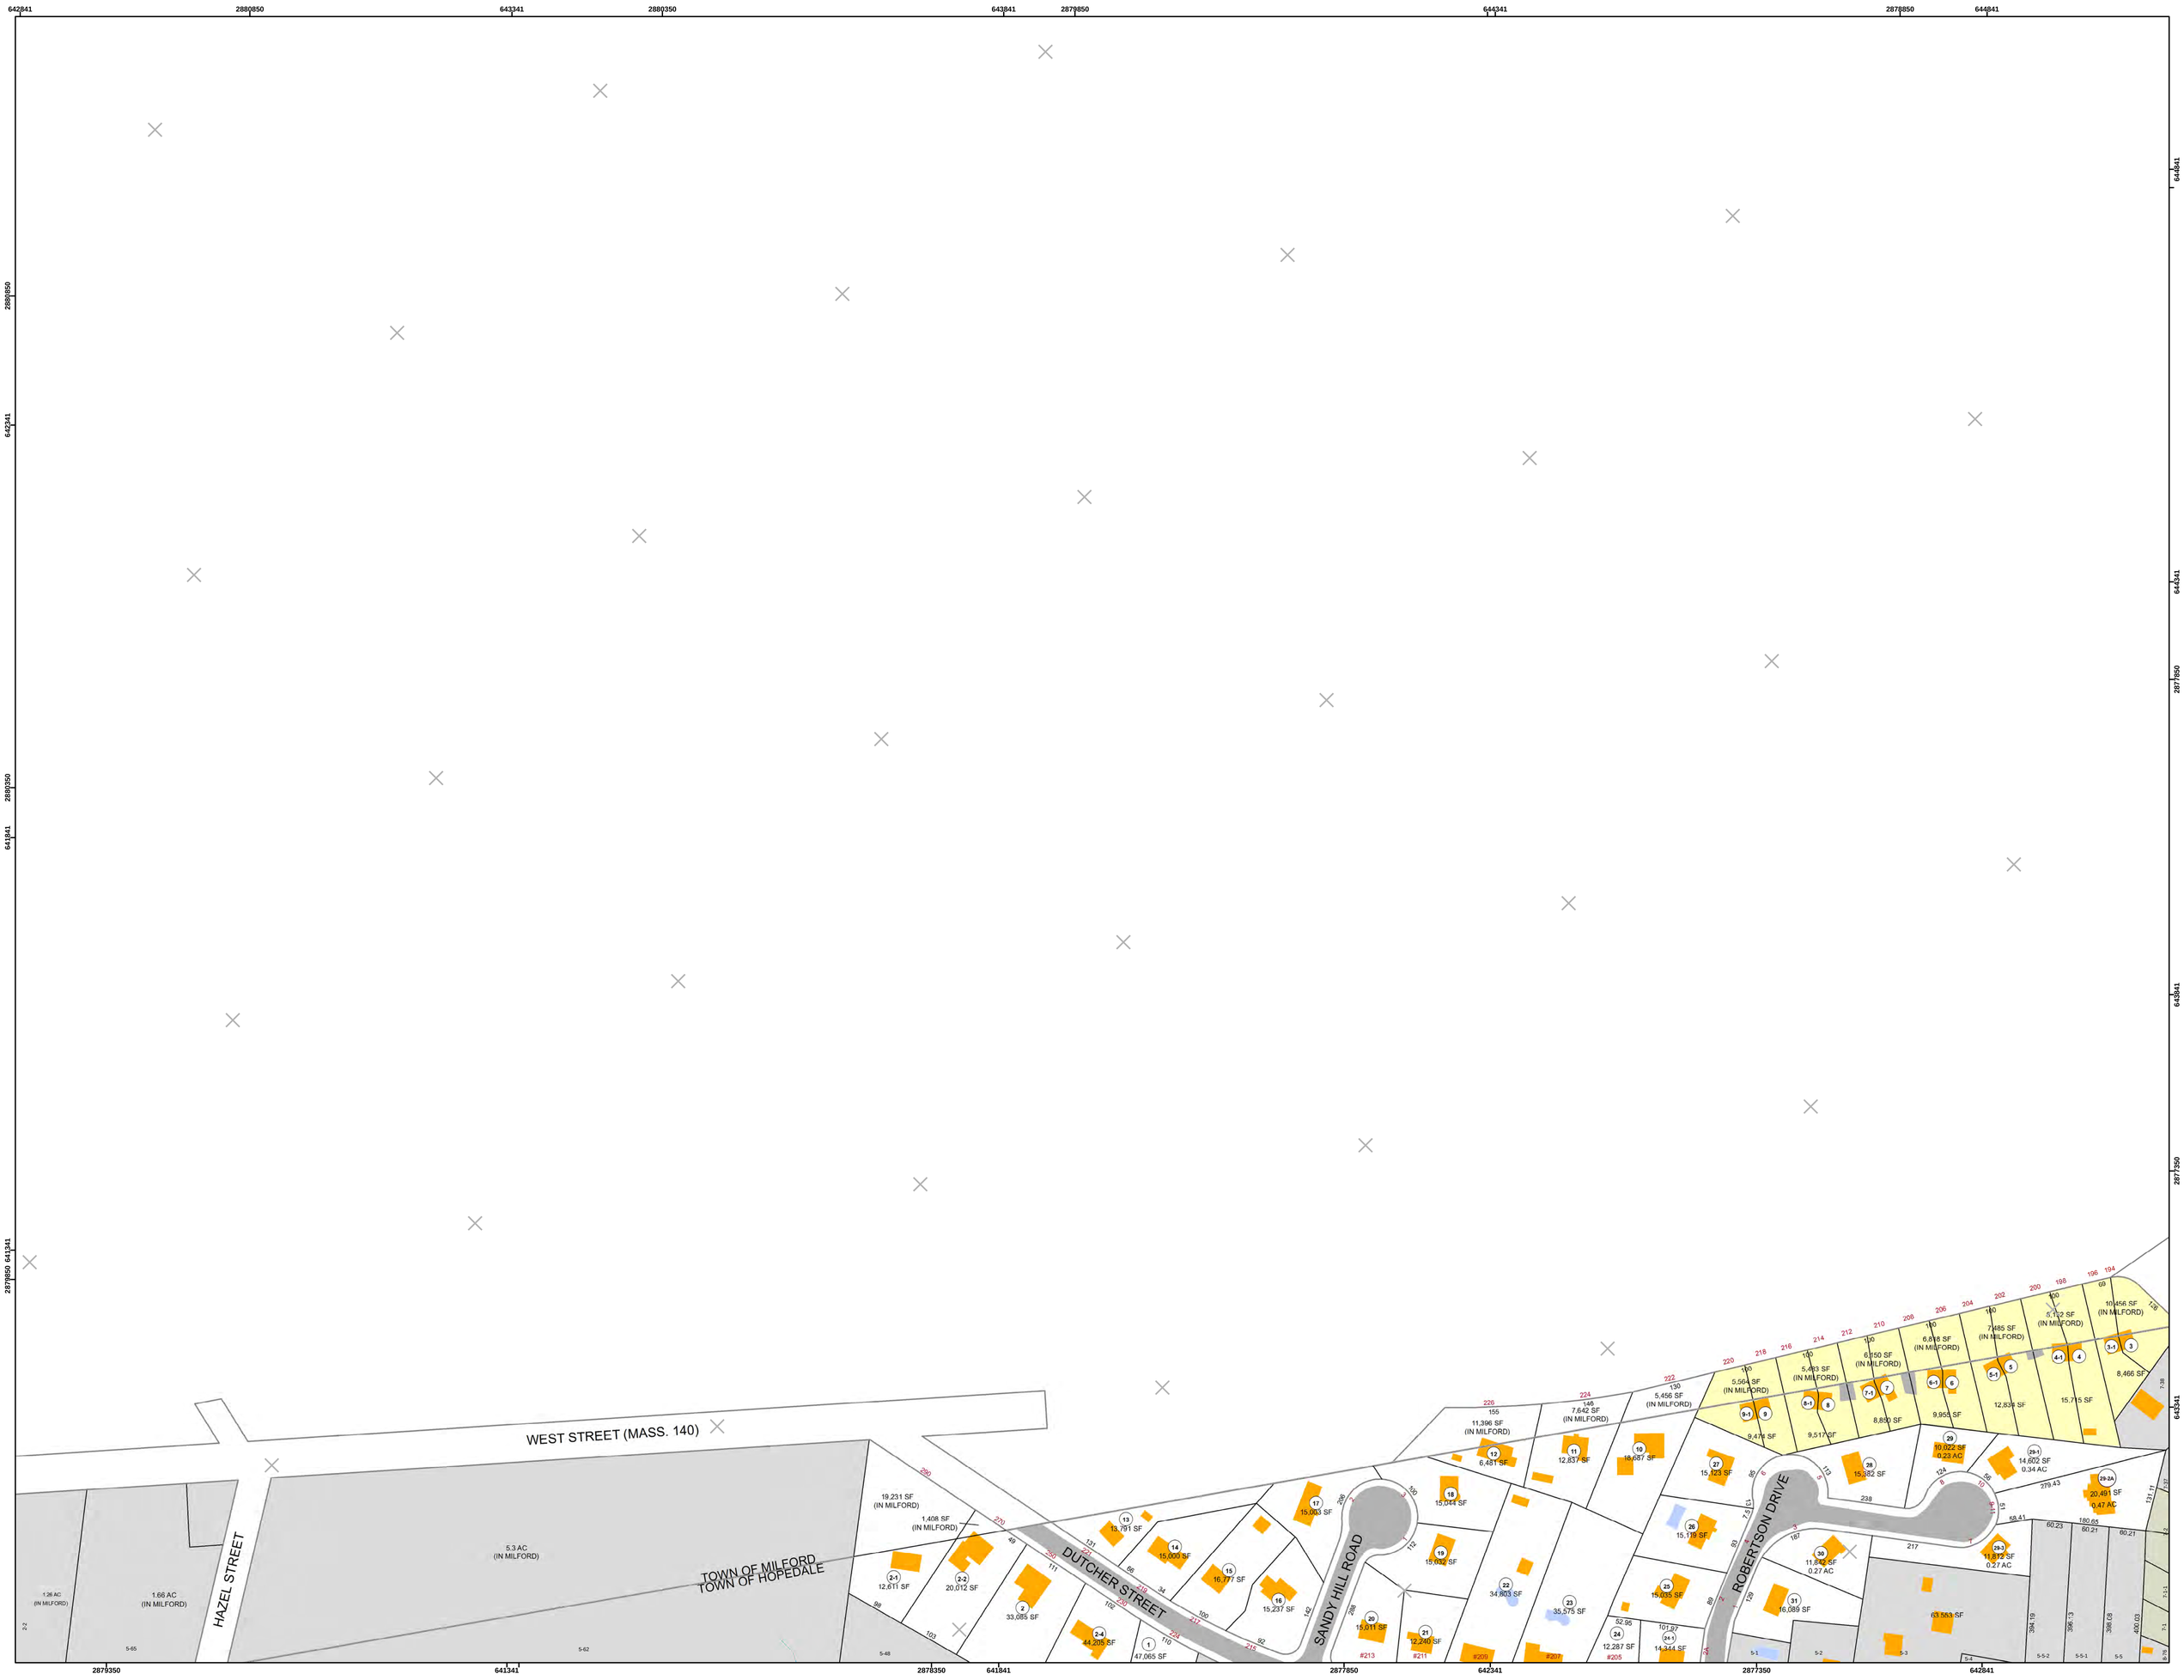

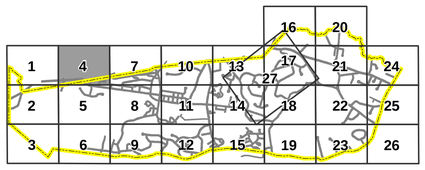

CMRPC
Central Massachusetts Regional Planning Commission

Legend

- Railroad
- Road
- Pools
- Buildings (MassGIS)
- Condo
- Adjacent Map Parcels
- Water
- Wet Areas
- Streams
- Easements
- Rail
- Parcel Boundary
- Railroad
- Road Right of Way Boundary
- Town Boundary
- Water
- 100-year Flood Area
- 500-year Flood Area

Flood data derived from the Federal Emergency Management Agency (FEMA) Digital Flood Insurance Rate Map (DFIRM) as of 07/04/2011.

TOWN OF HOPEDALE

MASSACHUSETTS

ASSESSORS ATLAS

AS OF JANUARY 1, 2014

100 50 0 100 200 300 Feet

1 inch = 100 feet

GRID NORTH

N

MASSACHUSETTS COORDINATE SYSTEM

REVISION DATES			
Date	Checked By	Date	Checked By

CONDO NOTE: Parcels indicated as Condos do not necessarily have land area associated with the structure. The parcels associated with these structures are seperated for assessing purposes only. Condo unit outlines represent the general location of the unit and are approximated based on planimetric building footprints.

Plans shown herein are compiled from aerial photographs, deeds, and plans of record and are not to be construed as having sufficient accuracy for conveyances.

THE DALE 1700 HOPEDALE 1841 A TOWN 1886

SHEET NO.

4